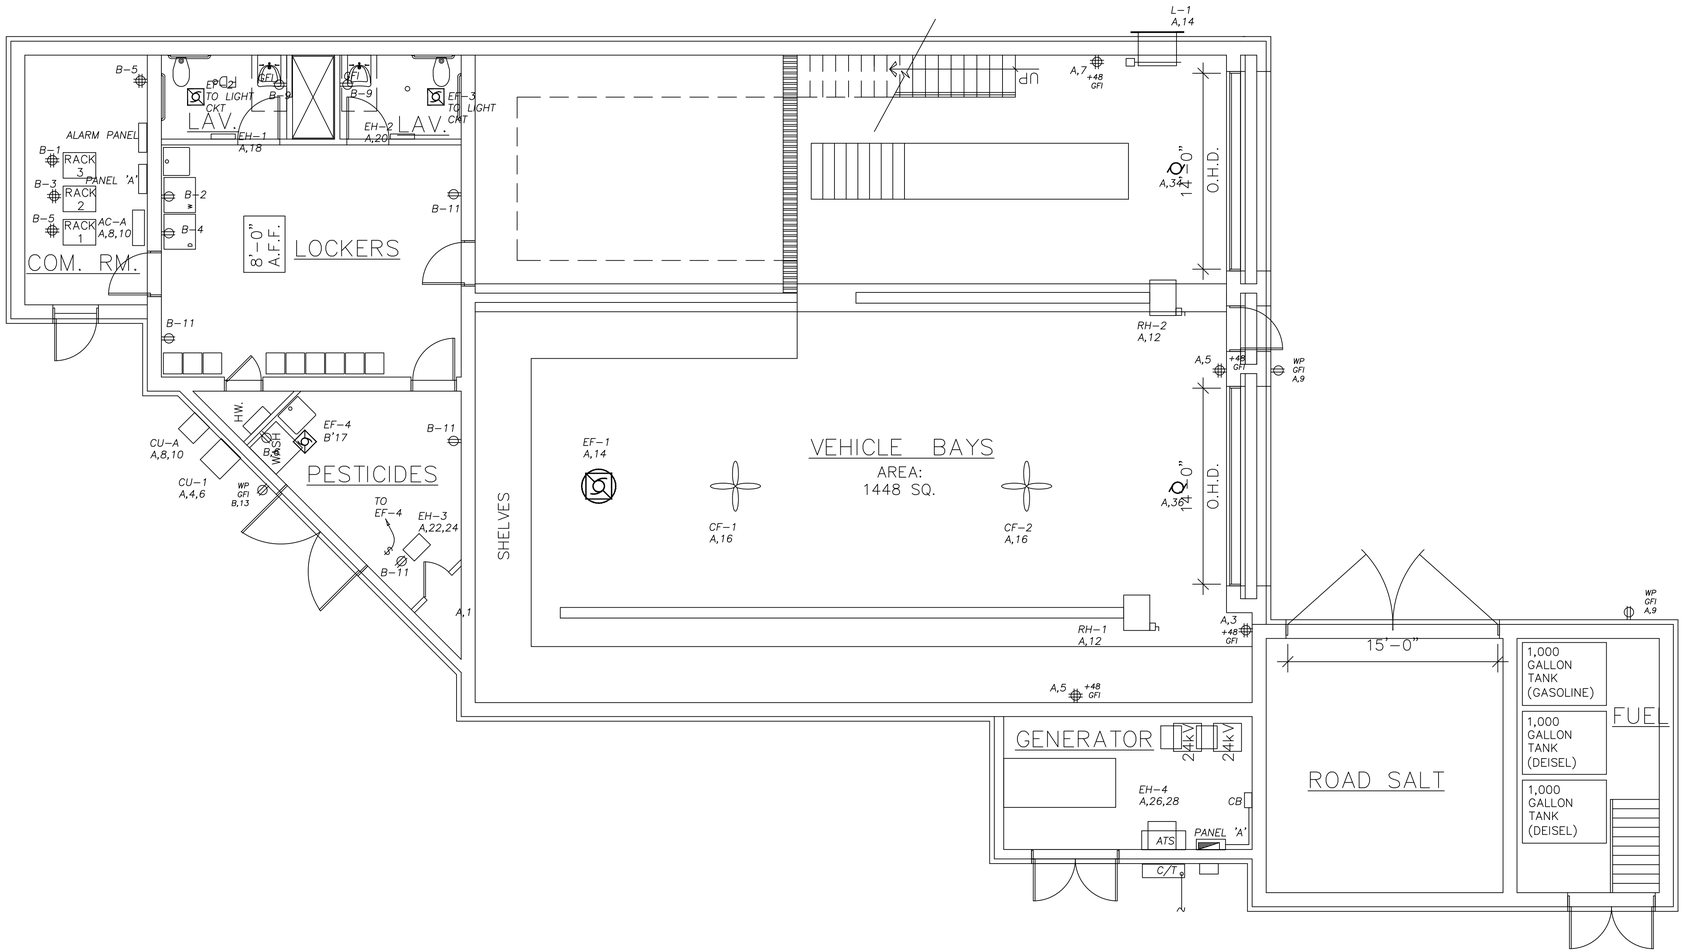

FIRST FLOOR PLAN

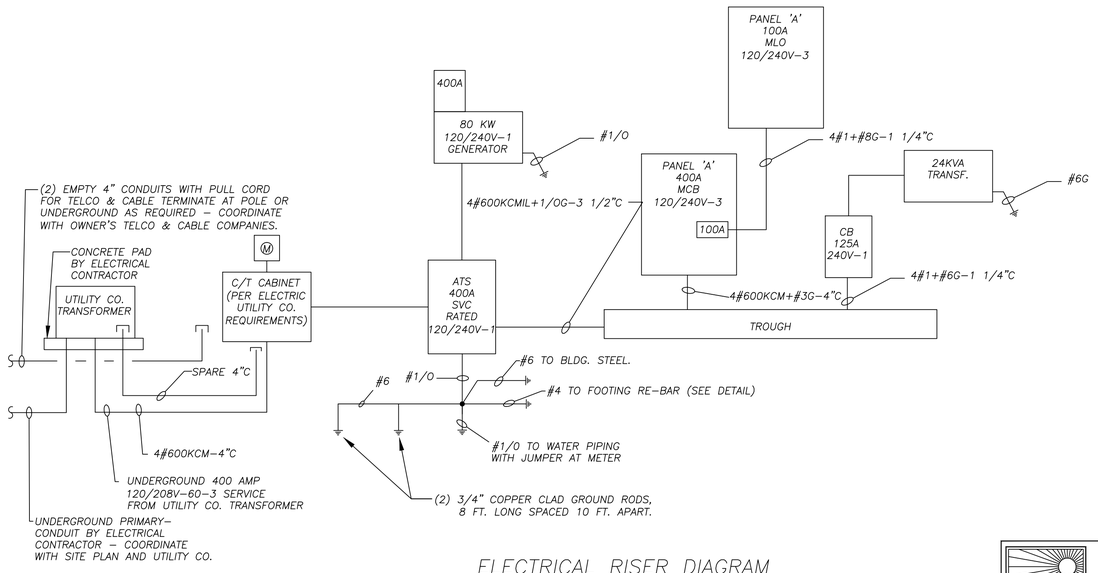

ELECTRICAL RISER DIAGRAM

NOT TO SCALE

REVISIONS		
NO.	BY	DESCRIPTION	DATE

GATES ARCHITECTURAL DESIGN INC.

P.O. BOX 8533
132 LANDING ROAD
LANDING
NEW JERSEY 07850

(973) 398 - 4860
(732) 793 - 8600

This drawing and it's contents remain the property of the Architect and can not be used or reproduced without the expressed written permission of the Architect.

PROJECT

SOCIETY HILL
AT PISCATAWAY

NEW MAINTENANCE
BUILDING AT

SOCIETY HILL

550 CHESTERFIELD DRIVE
PISCATAWAY, NEW JERSEY

DATE:	9-26-15
SCALE:	3/16"=1'-0"
DRAWN BY:	DAB
CHECKED:	JAG

© 2015 GATES ARCHITECTURAL DESIGN, INC.

JOSEPH A. GATES, N.J. LICENSE NO. 12124
JOSEPH A. GATES, PA. LICENSE NO. RA-014263-B

This drawing not valid for building permits unless signed and sealed by the Architect.

DRAWING TITLE

ELECTRICAL
PLANS

PRO-ENERGY DESIGN
257 North Main Street
MANVILLE, NJ 08835
OFFICE # (908) 231-8679 FAX # (908) 429-9421

Philip A. LaBue, Jr., P.E.
NJ PROFESSIONAL ENGINEER 26265
NJ C.O.A. 24GA28157800

DRAWN BY:	APS
CHECKED BY:	PAL
PROJECT NO.	15057

CDN 12033101

12033
PROJECT NO.

SHEET
E-3
OF